


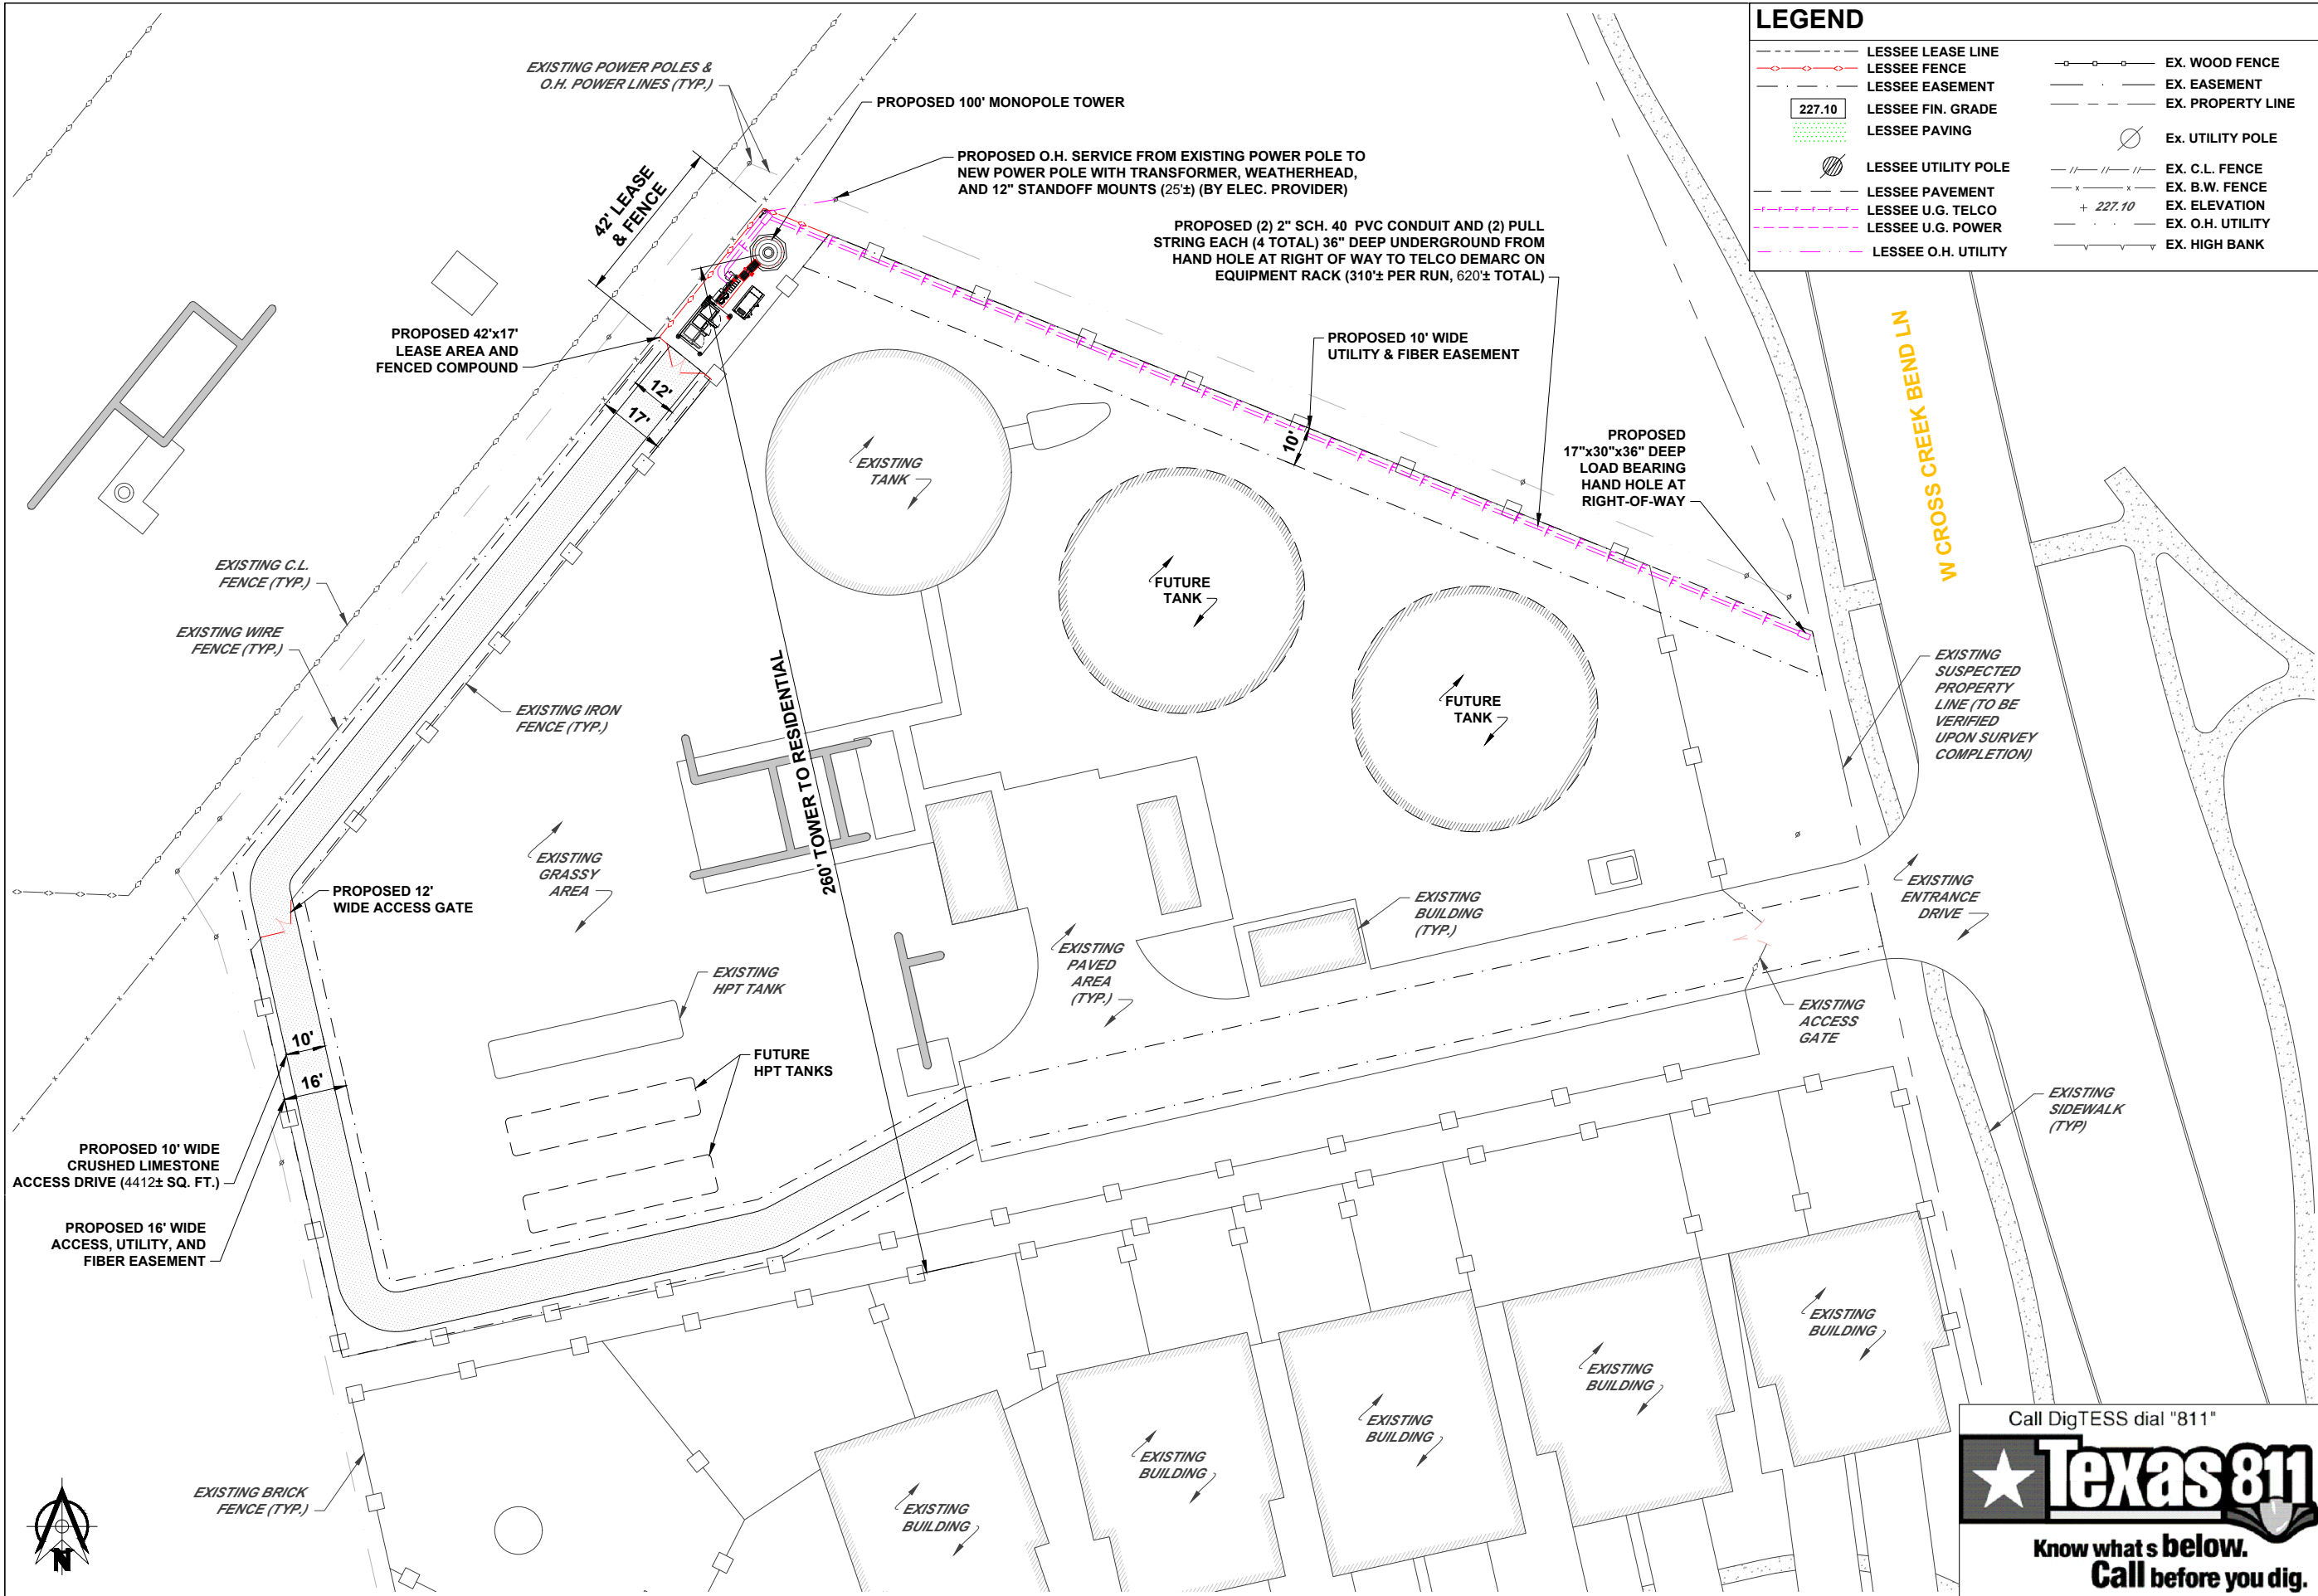

**LEGEND**

|        |                     |       |                   |
|--------|---------------------|-------|-------------------|
| ---    | LESSEE LEASE LINE   | —○—○— | EX. WOOD FENCE    |
| -.-.-  | LESSEE FENCE        | ---   | EX. EASEMENT      |
| -.-.-  | LESSEE EASEMENT     | ---   | EX. PROPERTY LINE |
| 227.10 | LESSEE FIN. GRADE   | ○     | EX. UTILITY POLE  |
| 227.10 | LESSEE PAVING       | —x—x— | EX. C.L. FENCE    |
| 227.10 | LESSEE UTILITY POLE | +     | EX. B.W. FENCE    |
| 227.10 | LESSEE PAVEMENT     | +     | EX. ELEVATION     |
| 227.10 | LESSEE U.G. TELCO   | +     | EX. O.H. UTILITY  |
| 227.10 | LESSEE U.G. POWER   | +     | EX. HIGH BANK     |
| 227.10 | LESSEE O.H. UTILITY | +     |                   |

14123 CICERO ROAD  
HOUSTON, TX 77095  
PHONE: (713) 507-1650  
FAX: (713) 507-1618

3D DESIGN & ENGINEERING INC.  
CIVIL, STRUCTURAL & GEOTECHNICAL ENGINEERING  
21502 E WINTER VIOLET CT  
CYPRESS, TX. 77433  
PHONE: 832-510-9621  
www.3ddne.com  
INFO@3DDNE.COM  
FIRM# F-13381

| REVISIONS | BY |
|-----------|----|
| △         |    |
| △         |    |
**OVERALL SITE PLAN**

**VERIZON WIRELESS - HGCW**

**HERRITAGE PKWAY**

W CROSS CREEK BEND LN  
FULSHEAR, TX 77441  
LOCATION CODE: 723210

**PRELIMINARY**

FOR REVIEW  
PURPOSES ONLY

Call DigTESS dial "811"

**Know what's below.  
Call before you dig.**

|             |            |
|-------------|------------|
| DRAWN BY:   | DCJ        |
| CHECKED BY: | NM         |
| DATE:       | 07-20-2023 |
| SHEET #:    | REV. #     |

**L.E.1**