


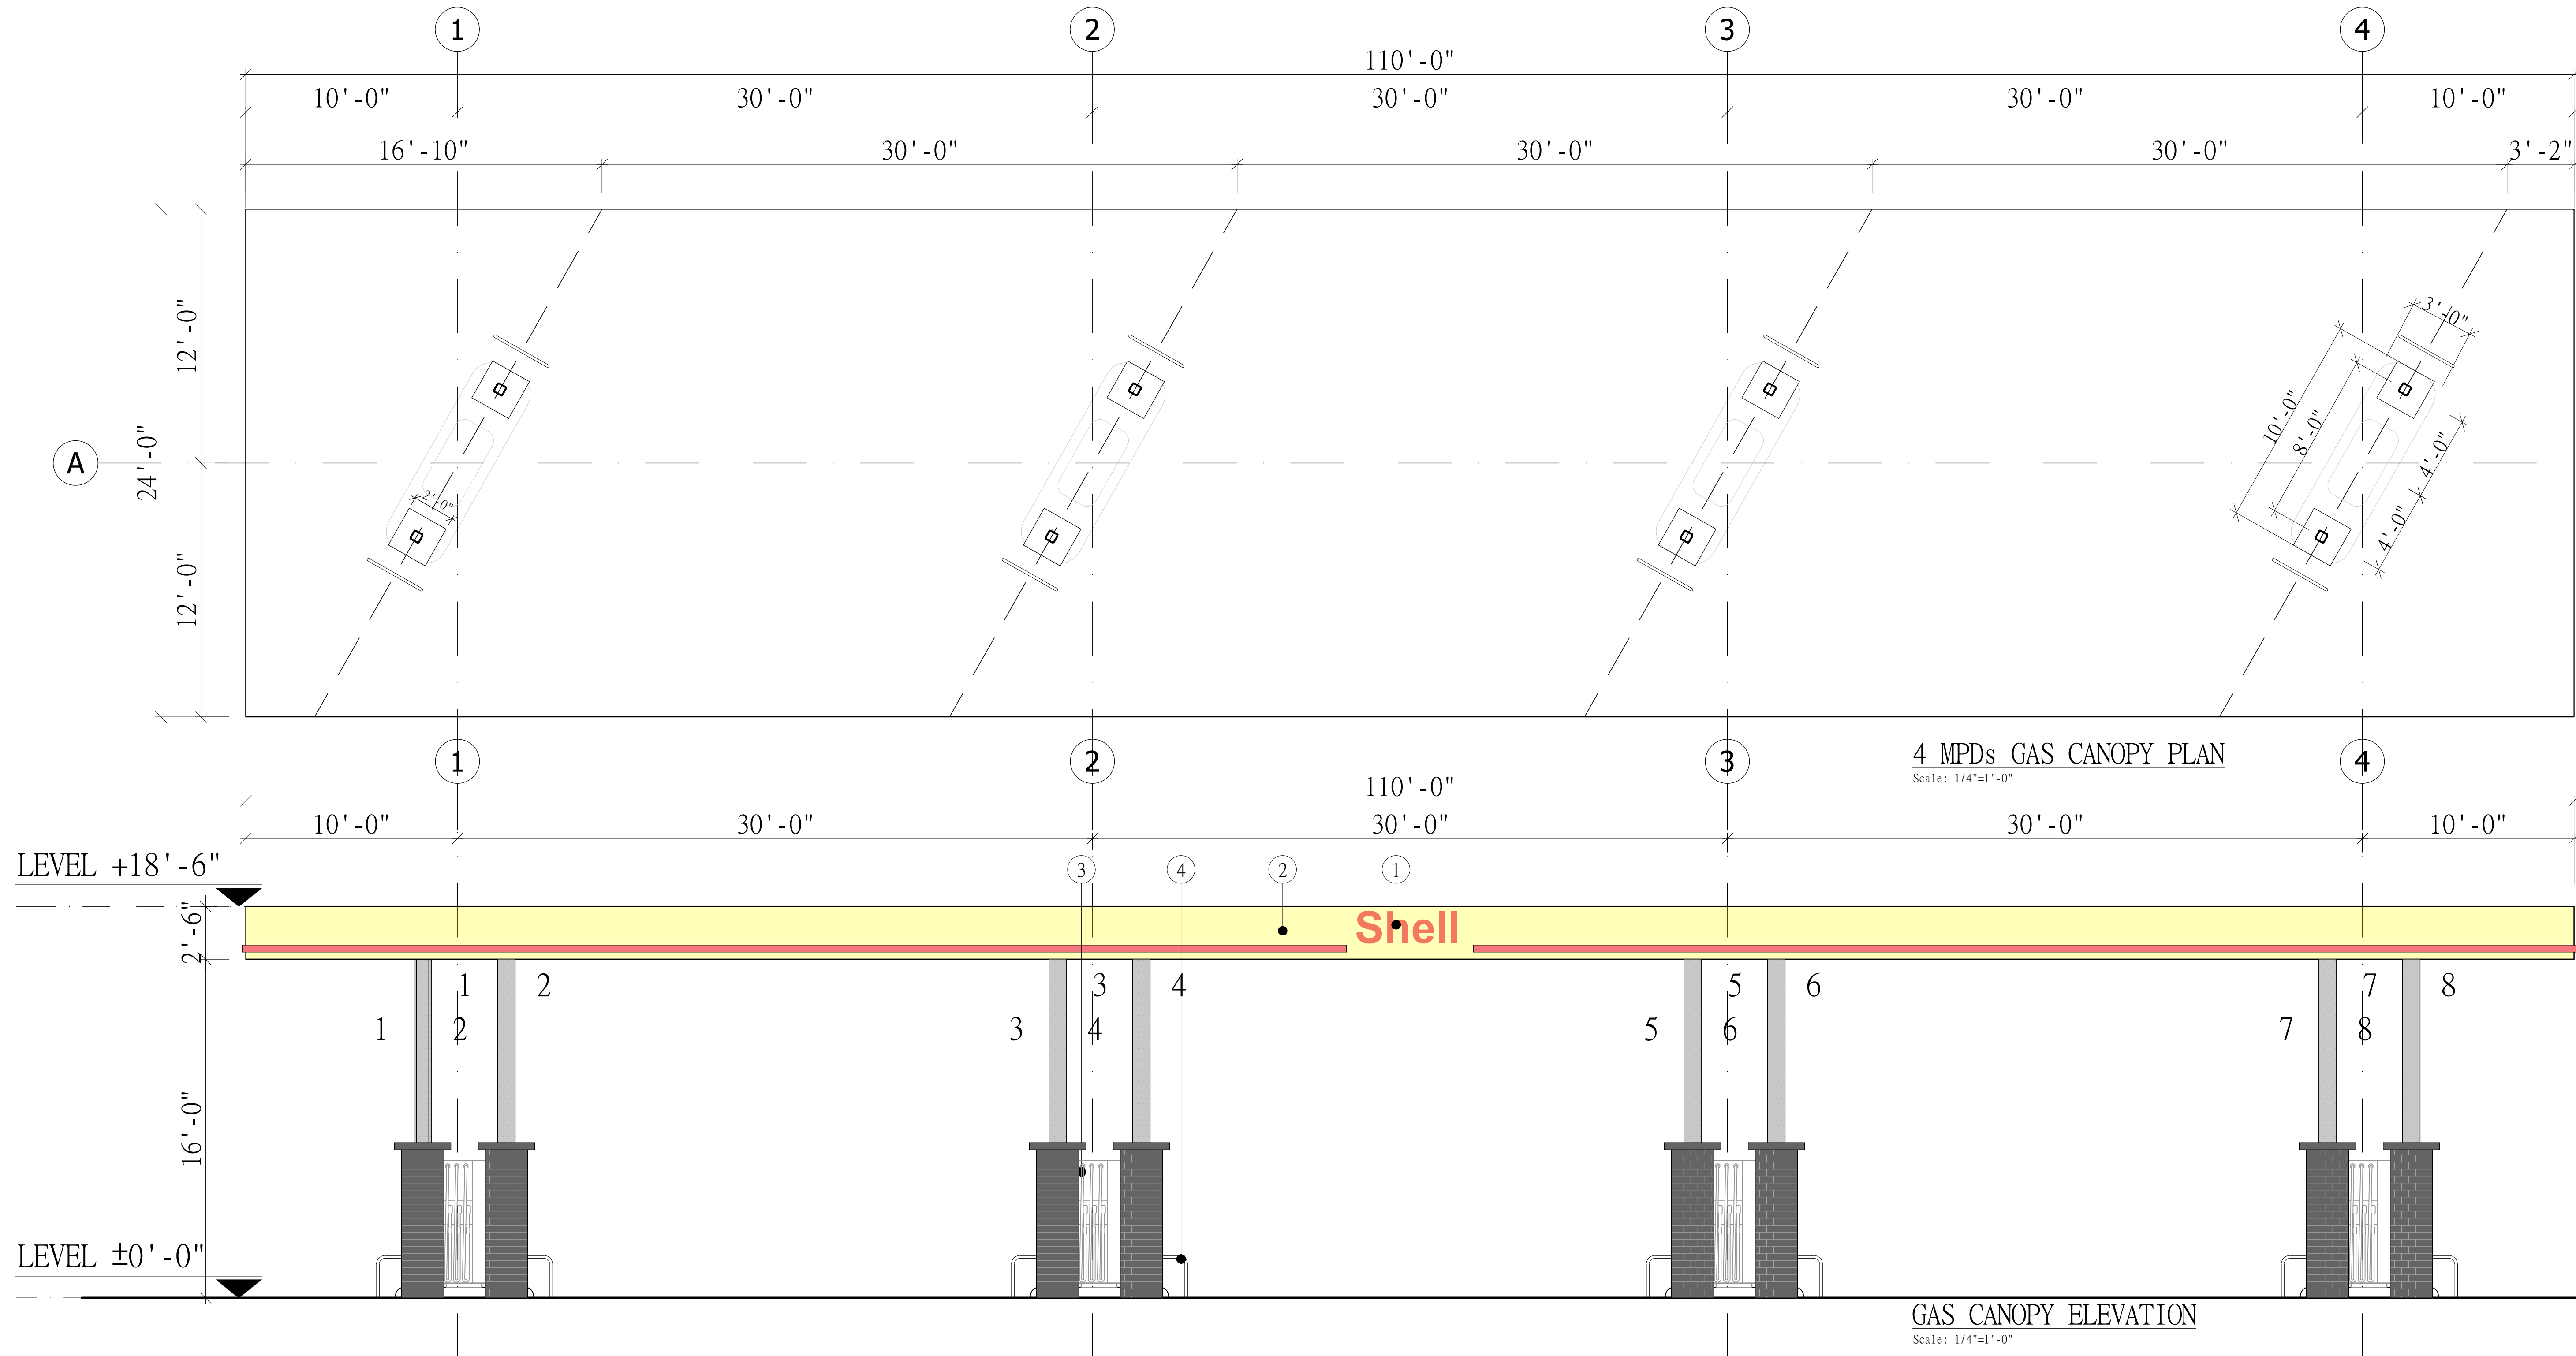

MATERIAL LEGEND

SYMBOL	DESCRIPTION	COLOR
	FIBER CEMENT PANEL (WOOD TEXTURE)	
	3/4" STUCCO POLYURATHANE PAINTED FINISH	
	THIN BRICK VENEER #1	
	THIN BRICK VENEER #2	
	8" SMOOTH FACE CMU BLOCK	

SIGNAGE

- ALL CANOPY SIGNAGE TO BE PERMITTED SEPARATELY

KEY NOTES

- GAS BRAND NAME- TO BE PERMITTED SEPARATELY
- CANOPY WITH METAL FASCIAL FINISH
- FUEL DISPENSOR
- METAL BARRIER


DESIGN CRITERIA:

- THE BUILDING CODE USED FOR THE BASIS ON TABLE 1604.5, 1607.1 WITH AMENDED 2015 IBC.
- STRUCTURAL DESIGN CRITERIA:
 - GRAVITY LOAD
 - DESIGN LOADS
 - LIVE LOAD - - - - -20 PSF
 - DEAD LOAD - - - - -SELF WT. OF STRUCTURAL ELEMENTS
 - FLOOR - LIVE/DEAD - - - - -100 PSF/ 20 PSF
 - WIND LATERAL
- WIND LOAD CRITERIA (AS PER ASCE 7)
 - ULTIMATE DESIGN WIND SPEED, V_{ult} = 140 MPH
 - RISK CATEGORY - II
 - IMPORTANCE FACTOR - 1.0
 - EXPOSURE CLASSIFICATION - B

ISSUE FOR:
FOR INTER REVIEW ONLY
BID ONLY
PERMITS SET
CONSTRUCTION SET


REVISIONS:

NO.	DATE	DESCRIPTION

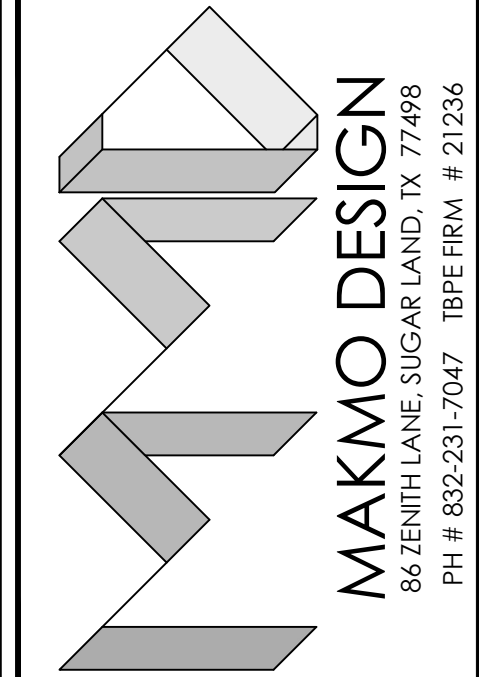

PROPOSED RETAIL & C-STORE
LOCATED AT
8526 MAIN STREET/F.M. 359 FULSHEAR, TX 77441

SEAL :

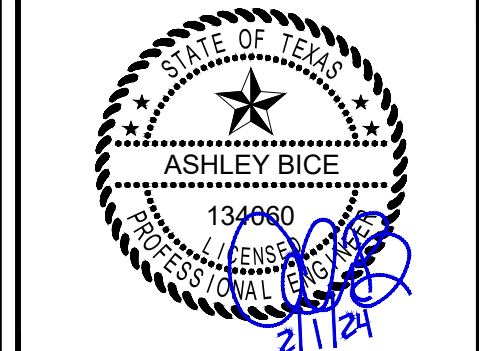

DATE:

PROJECT NUMBER : 22-061
SCALE : 1/4"=1'-0"
DRAWN BY : A.B
CHECKED BY : A.B
SHEET TITLE :

GAS CANOPY
PLAN &
ELEVATION

DRAWING NUMBER:

A-2.4